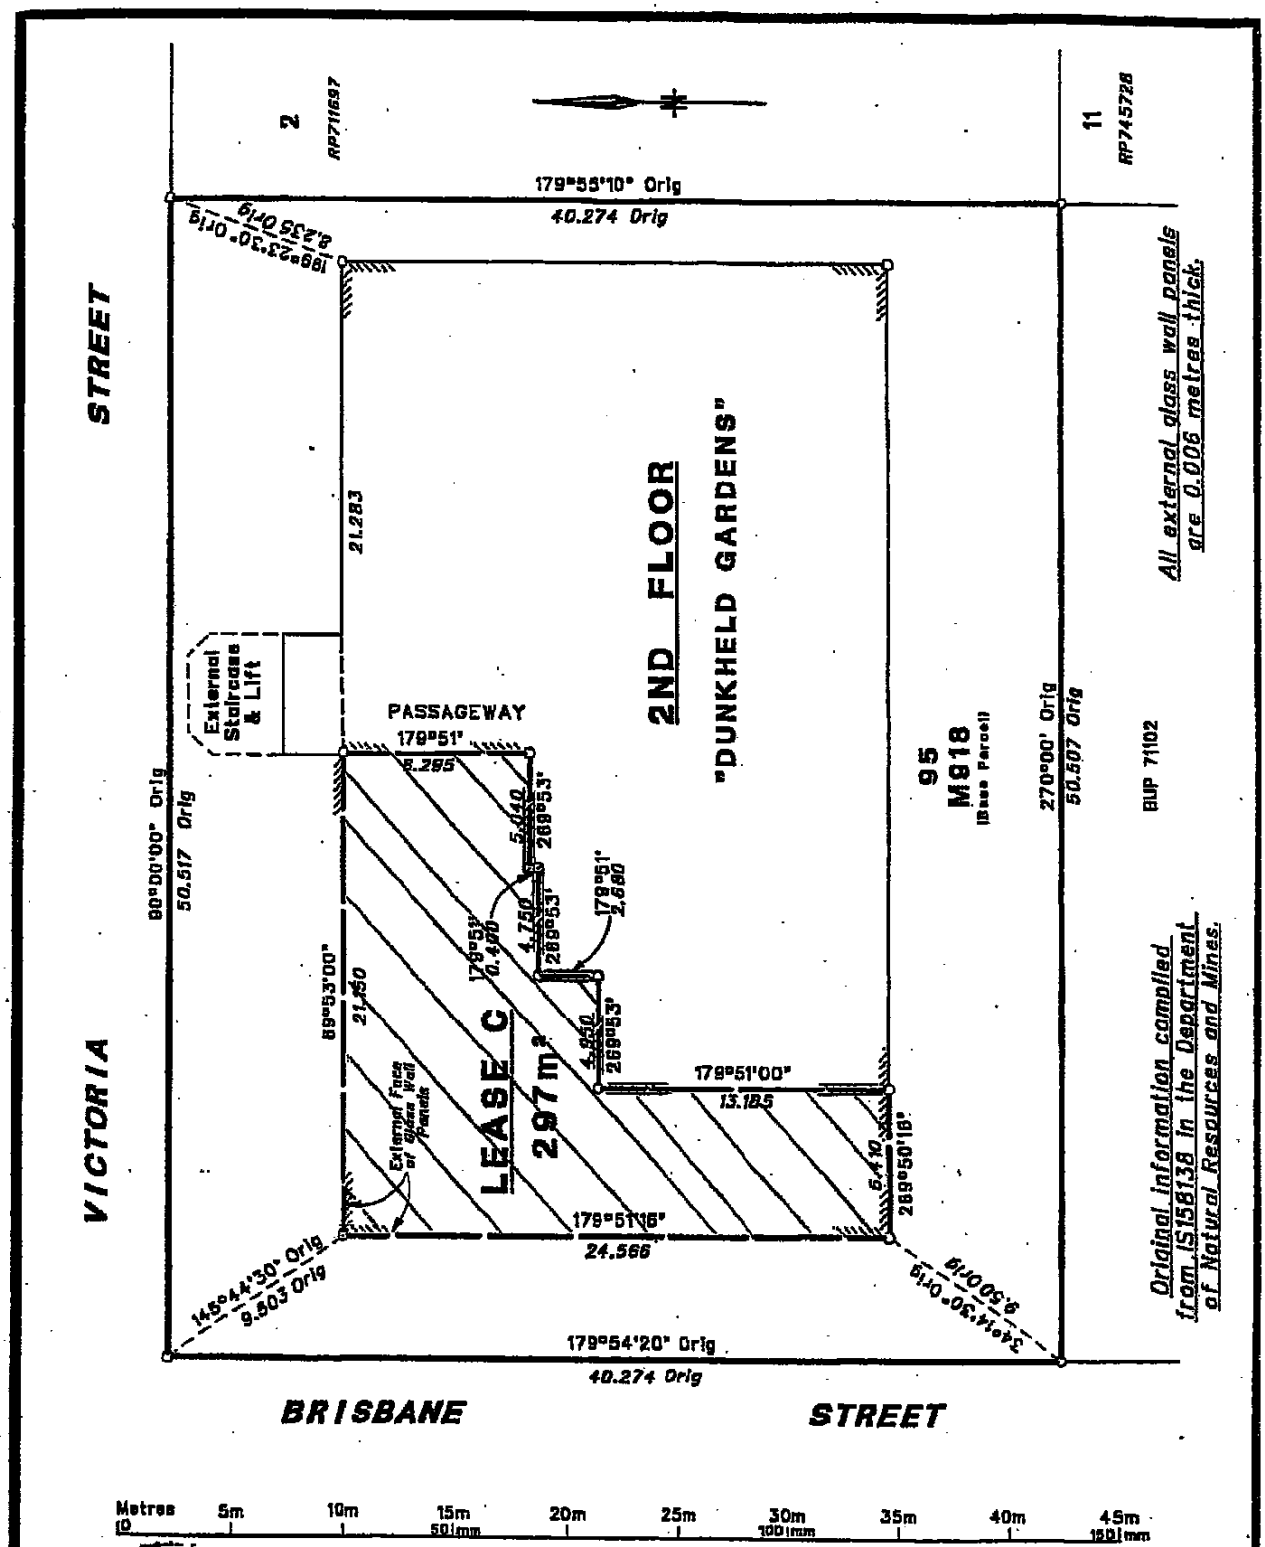

We, EVANS WESTLAKE NOMINEES PTY LTD, ACN [illegible], Licensed Surveyor, certify that the details shown on this plan are correct.

Licensed Surveyor/Director .....

Director ..... Date 9.5.2001

COMMON SEAL EVANS WESTLAKE NOMINEES PTY LTD ACN [illegible]

PLAN FOR LEASE PURPOSES

Lease C

Being part of the 2nd Floor of a Building Situated on Lot 95 on M918

TITLE REF: 50068814 Locality: MACKAY

Original Allotment 5 of Section 38

SCALE	MAP REF	MERIDIAN	LOCAL AUTHORITY
1:300	8755-42143	IS156138	MACKAY CITY COUNCIL

PARISH: HOWARD
COUNTY: Carlisle
LOCAL AUTH: Mackay C.C.